PROPOSED IMPROVEMENTS

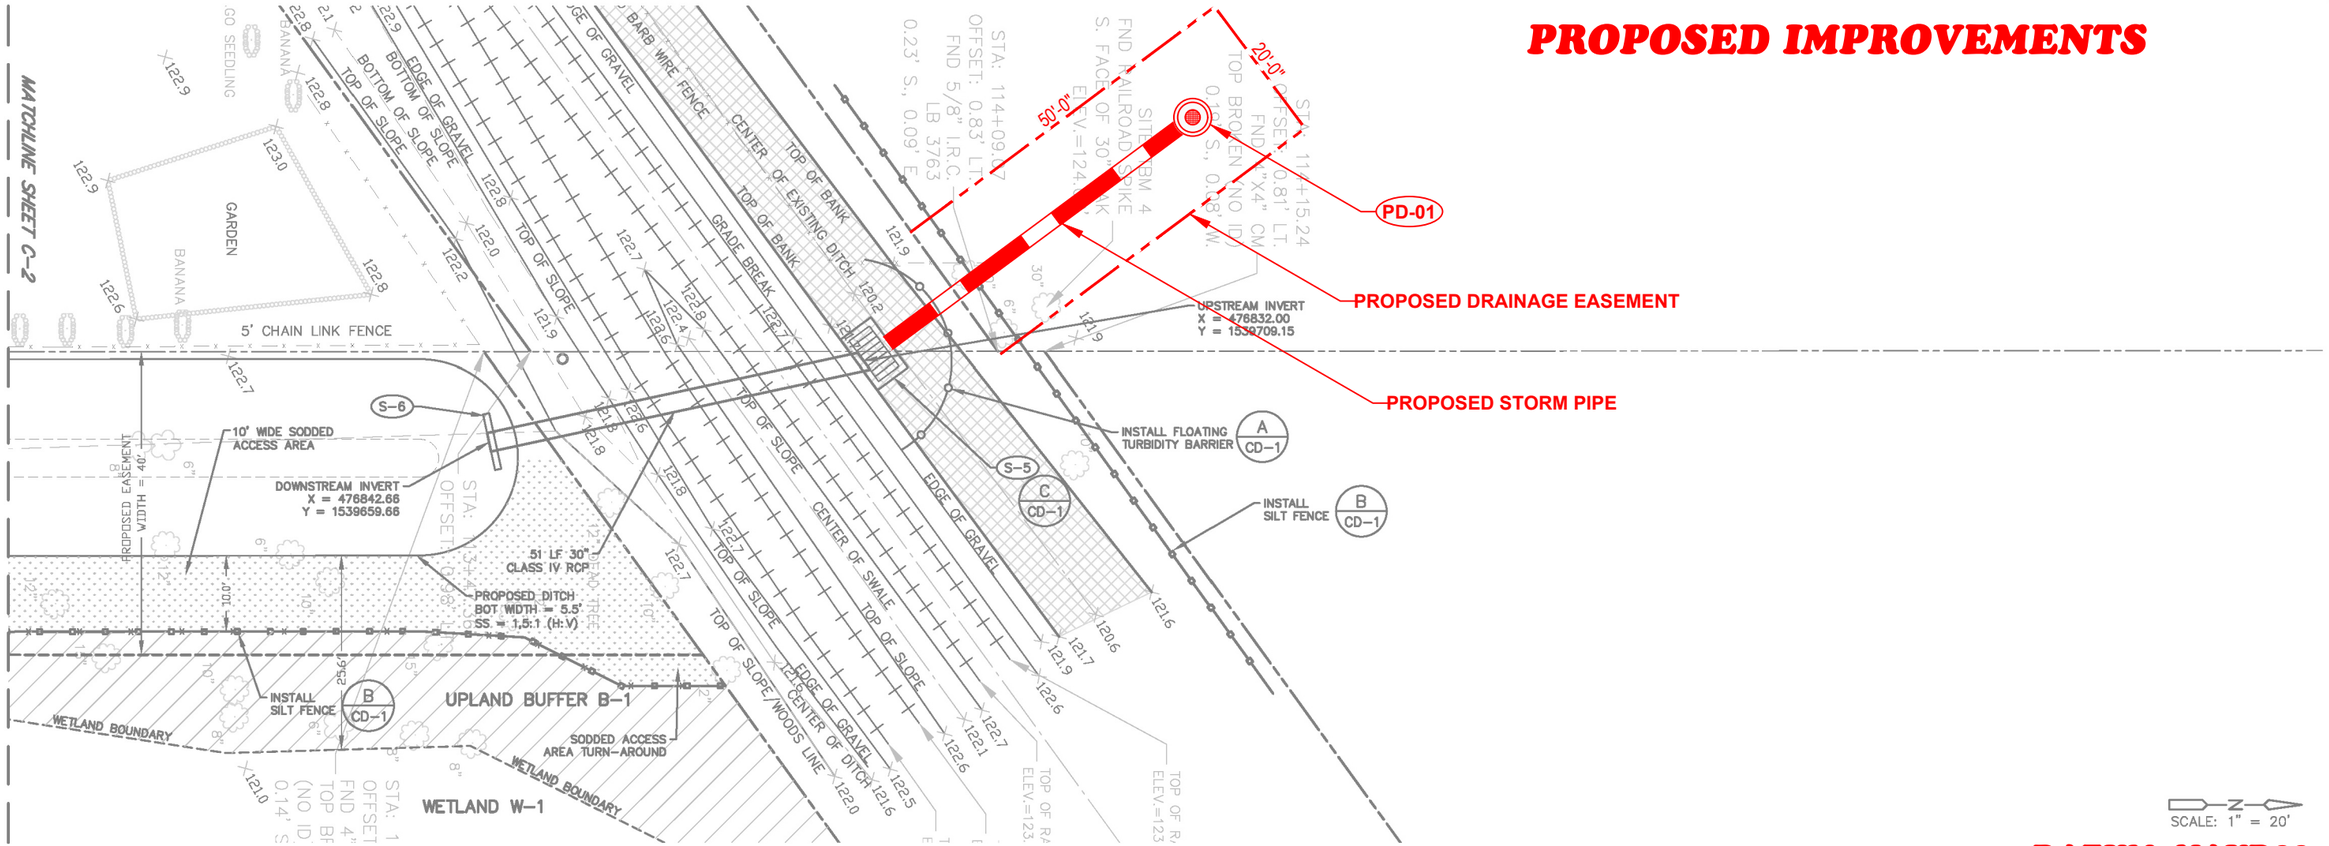

DATUM: NAVD88

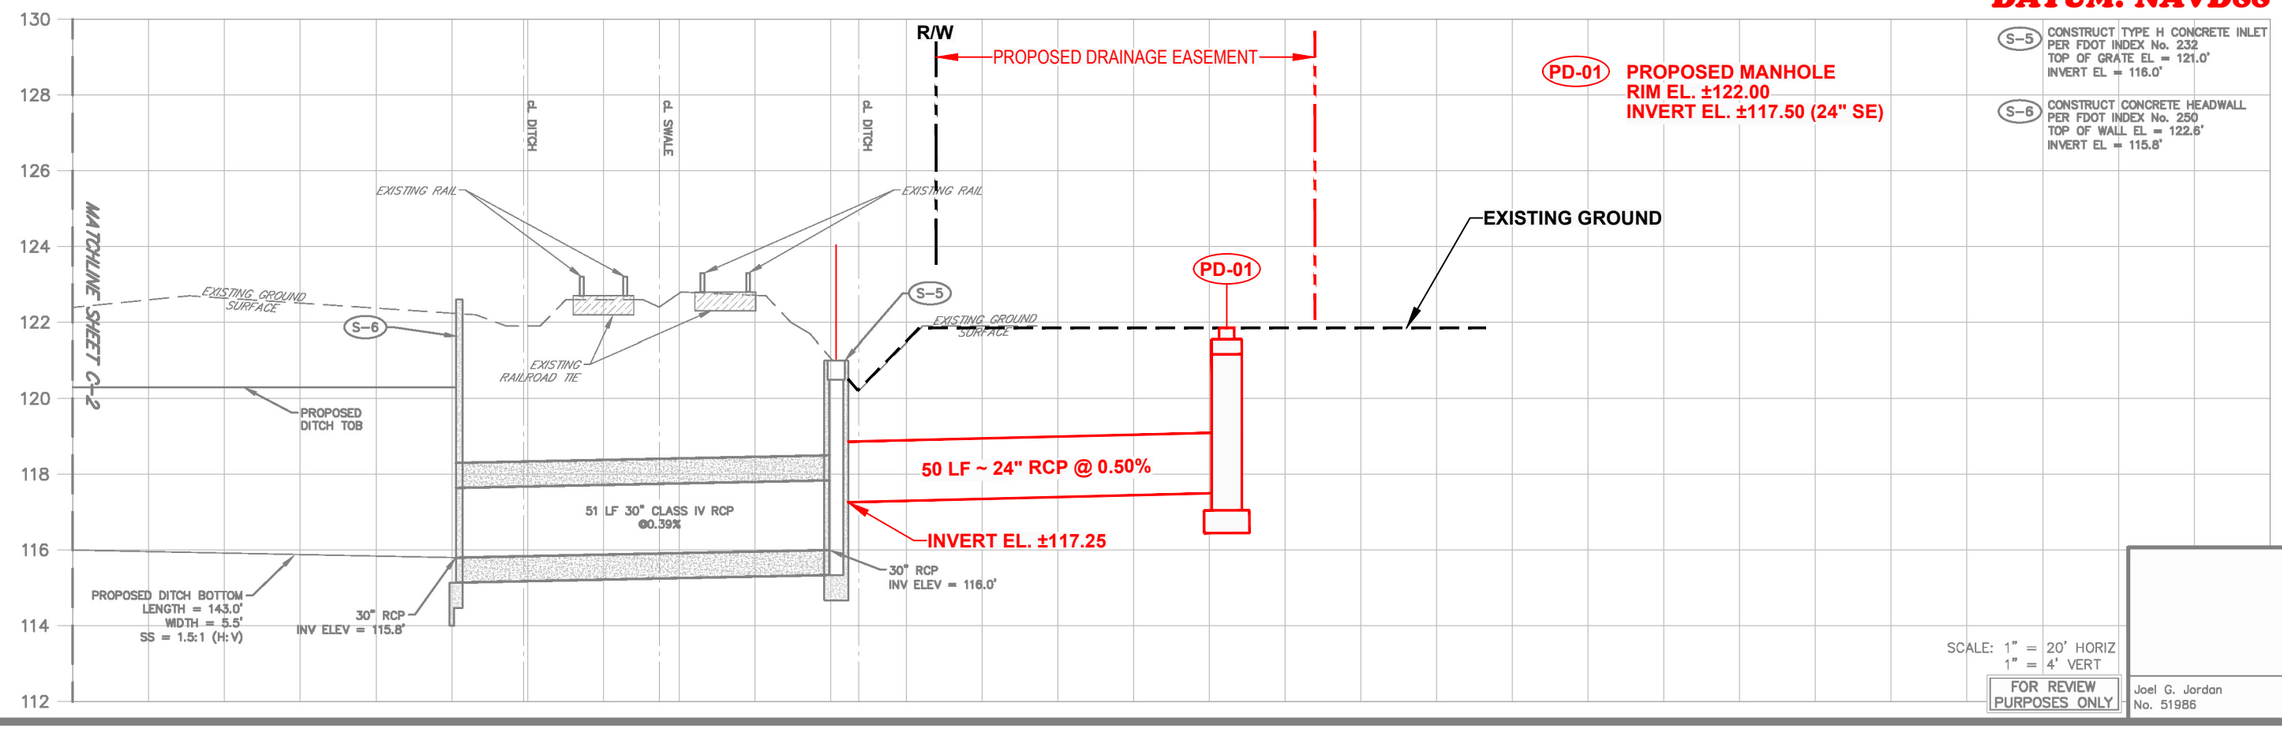

S-5 CONSTRUCT TYPE H CONCRETE INLET PER FDOT INDEX No. 232
TOP OF GRATE EL = 121.0'
INVERT EL = 116.0'

S-6 CONSTRUCT CONCRETE HEADWALL PER FDOT INDEX No. 250
TOP OF WALL EL = 122.6'
INVERT EL = 115.8'

SCALE: 1" = 20' HORIZ
1" = 4' VERT

FOR REVIEW PURPOSES ONLY

Joel G. Jordan
No. 51986

JOB NO.	0114-05-ES
SCALE:	AS SHOWN
DATE	2-8-2011
DESIGN	J.G.J.
DRAWN	J.J.D.
CHECKED	
APPROVED	

NO.	DATE	REVISION

DUNBAR AVENUE DRAINAGE EVALUATION - PHASE 2

ORANGE COUNTY FLORIDA

CHRISTOPHER STREET DRAINAGE PLAN AND PROFILE

Royal Consulting Services, Inc.
211 West Warren Avenue
Longwood, FL 32750
(407) 831-9555 phone
(407) 831-9556 fax
www.royalconsulting.com
FL COA No. 7290

SHEET C-3

J:\0114\0513 ACAD_GIS\ACAD\planset\0114-05_C-3.dwg, 4/12/2011 2:29:32 PM